



Rodney Dormitory Site Stormwater Project

EXISTING PROJECT SITE

Legend

-  Existing Dormitory Buildings (for Demolition)
-  On-Site Vehicular Corridor
-  On-Site Parking
-  Pedestrian Circulation
-  Recreation Courts
-  Bicycle Parking Racks
-  Retaining Walls
-  Green Space / Open Lawn / Woods

Football Field for Scale Reference

Scale: 1" = 40'





Rodney Dormitory Site Stormwater Project

NEIGHBORHOOD CONTEXT MAP

Legend




Nearby Parks

- | | |
|---|--|
| 1 Hidden Valley Park
Playground, Basketball | 15 Rahway Park
Playground |
| 2 Fairfield Park
Restrooms, Picnic Area, Shelter,
Playground, Soccer, Baseball,
Basketball, Tennis | 16 Elan Park
Picnic Area, Shelter, Playground,
Basketball |
| 3 Fairfield Crest Park
Picnic, Playground, Basketball,
Tennis | 17 Leroy Hill Park
Baseball |
| 4 William M. Coverdale Memorial Park | 18 Norma B. Hanloff Park
Restrooms, Picnic Area, Shelter,
Playground, Skateboarding,
Baseball, Basketball, Tennis |
| 5 William M. Redd Park
Playground, Hiking, Mountain
Biking | 19 Edna Dickey Park
Restrooms, Picnic Area, Shelter,
Playground, Swimming, Baseball,
Basketball, Horeshoes |
| 6 Newark Reservoir
Restrooms, Hiking, Mountain Biking | 20 George Read Park
Playground, Hiking, Basketball |
| 7 George Wilson Center & Park
Restrooms, Picnic Area, Shelter,
Playground, Swimming, Baseball,
Basketball, Tennis, Horeshoes | 21 Devon Park
Picnic Area, Playground |
| 8 Orville A. Clark Park | 22 Phillips Park
Restrooms, Playground, Hiking,
Road Cycling, Skateboarding,
Basketball, Tennis |
| 9 Newark Reservoir
Picnic Area, Hiking, Road Cycling,
Fishing | 23 Lewis Park
Picnic Area, Shelter, Playground,
Tennis |
| 10 Kershaw Park
Fishing, Tennis | 24 Kells Park
Restrooms, Picnic Area, Shelter,
Playground, Soccer, Baseball,
Basketball, Tennis |
| 11 Olan Thomas Park
Hiking | 25 James F. Hall Trail
Hiking, Road Cycling |
| 12 Old Paper Mill Road Park | |
| 13 Karpinski Park
Hiking, Road Cycling | |
| 14 Dorothy Miller Park | |

Newark Parks Inventory

Tennis Courts - 18
Basketball Courts - 18
Youth Baseball/Softball Fields - 9
Playground Equipment - 22
Pools - 2
Natural Areas and Trails - 16
Shelters - 12
Soccer Fields - 3
Street Hockey - 2
Botanical Areas - 2
Skate Spots - 2

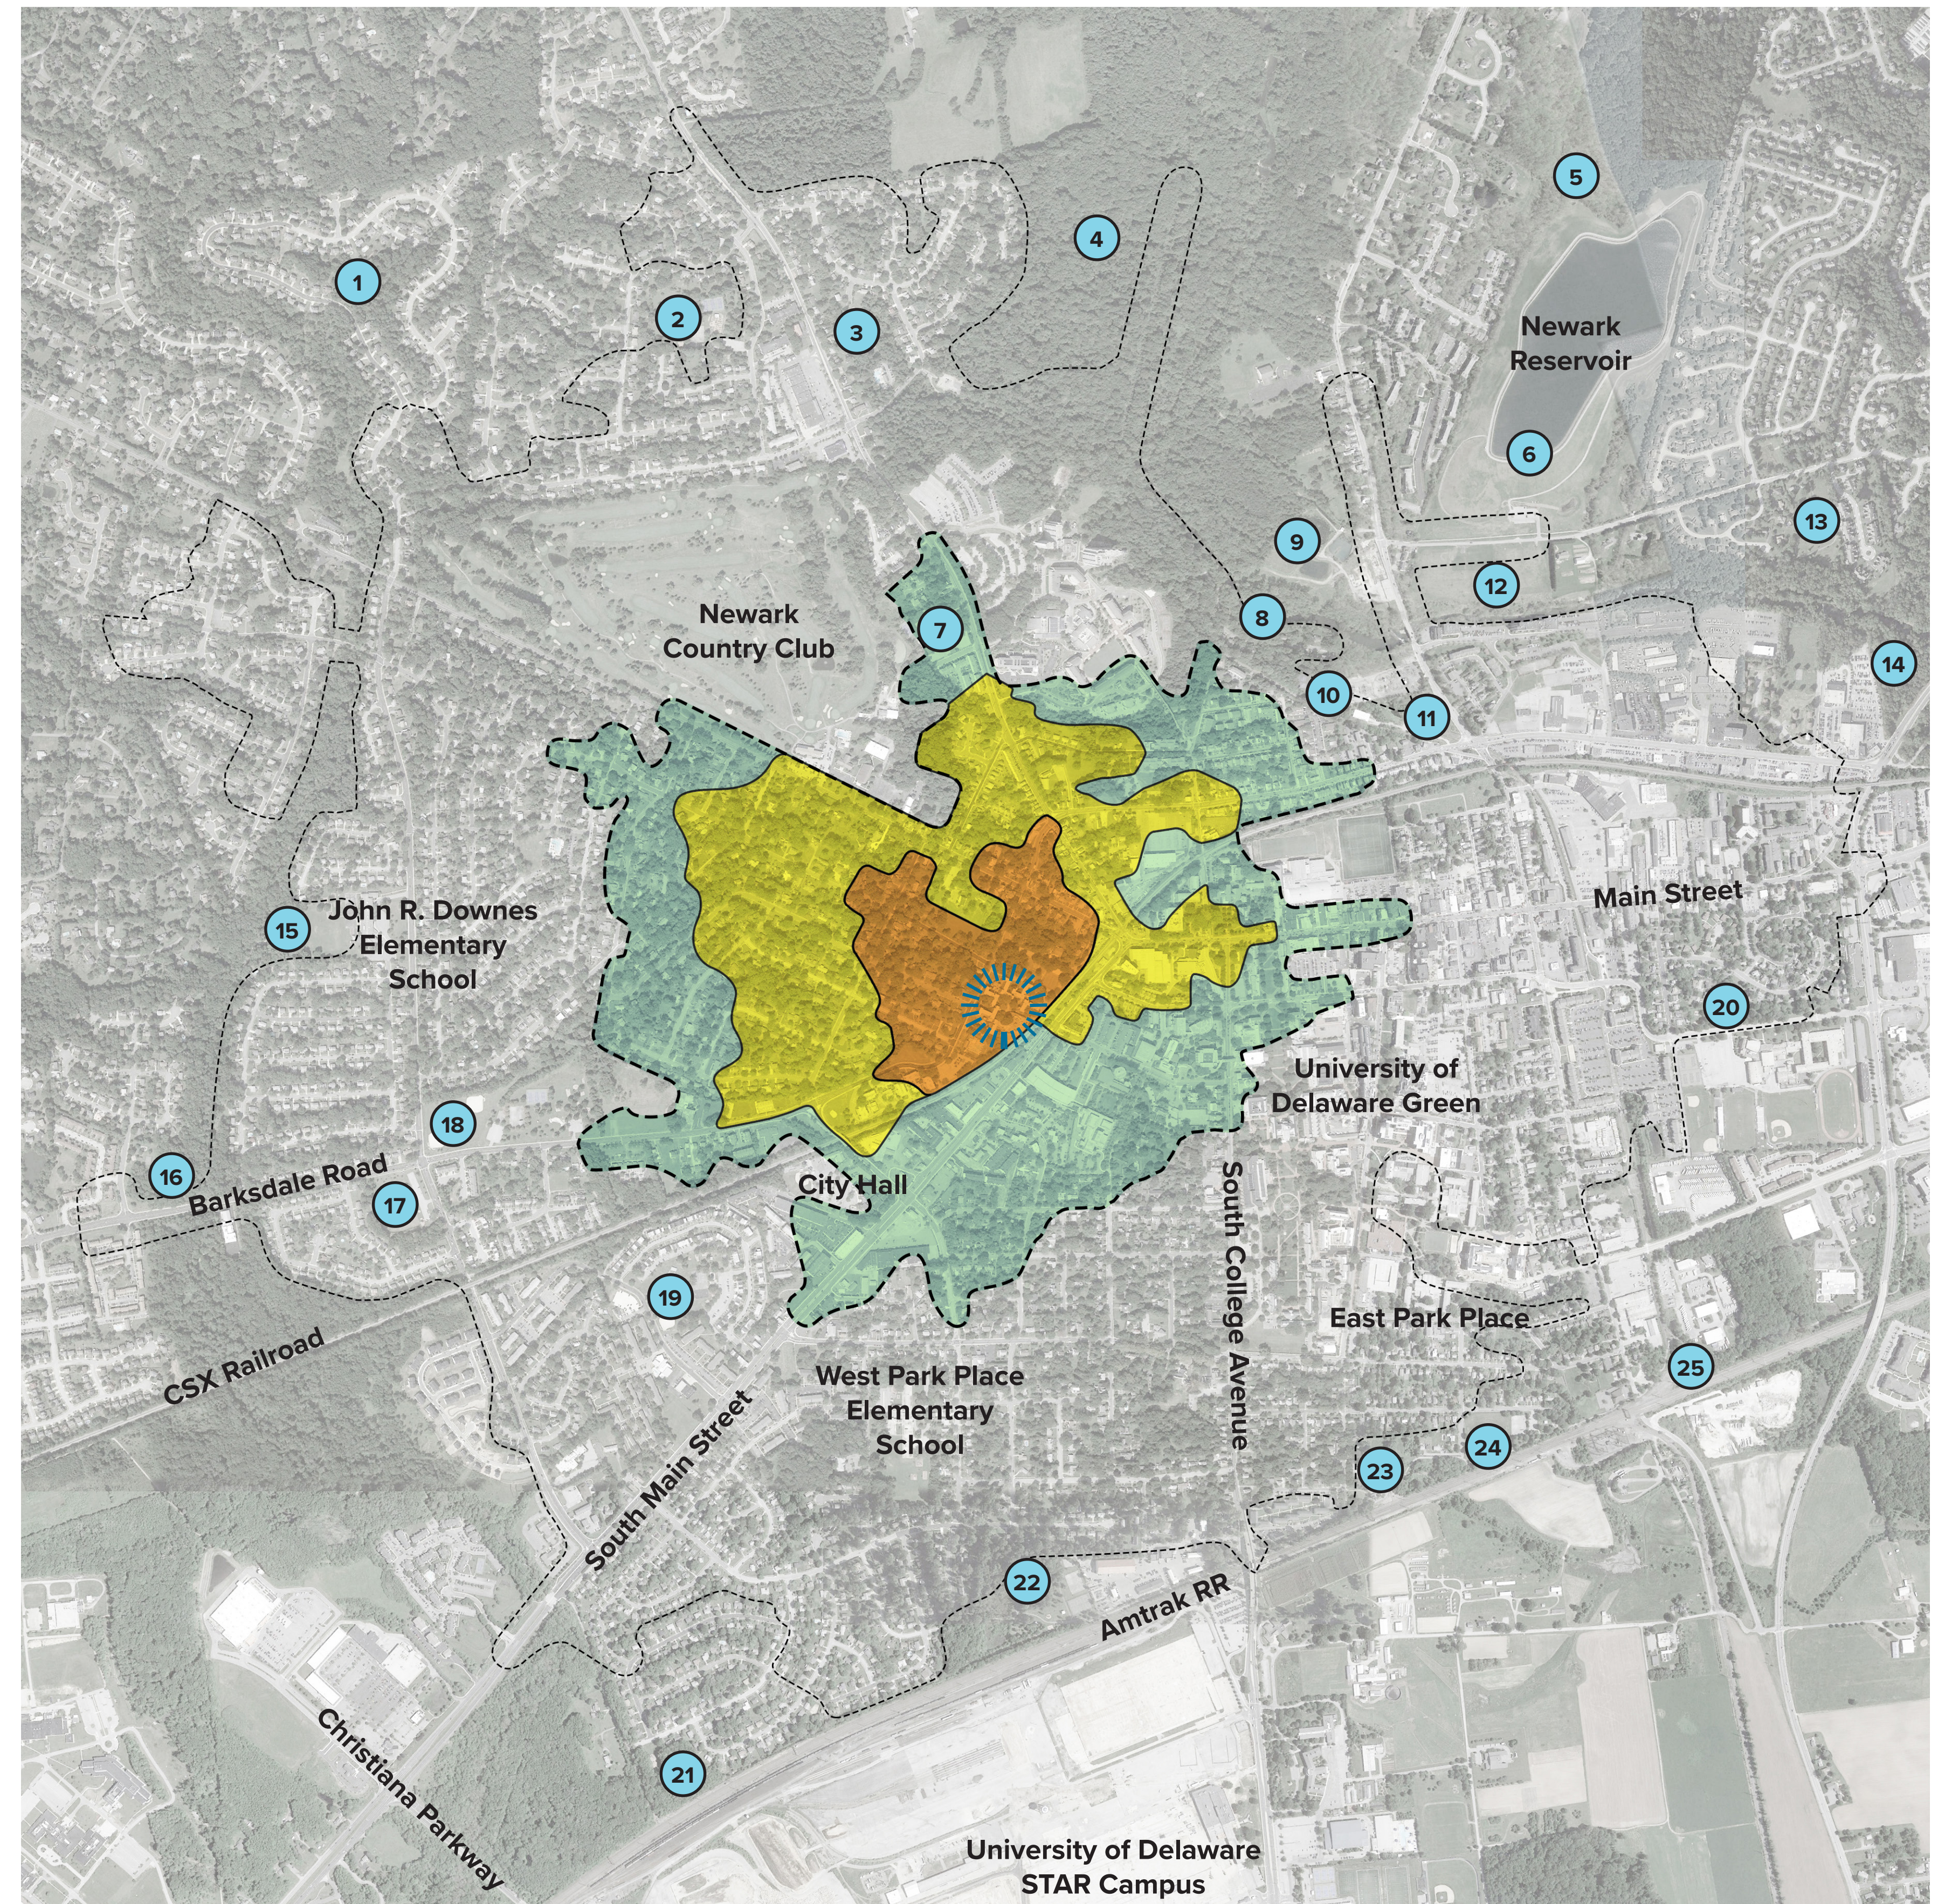





Rodney Dormitory Site Stormwater Project

PROJECT SCHEDULE



Rodney Dormitory Site Conceptual Stormwater Pond

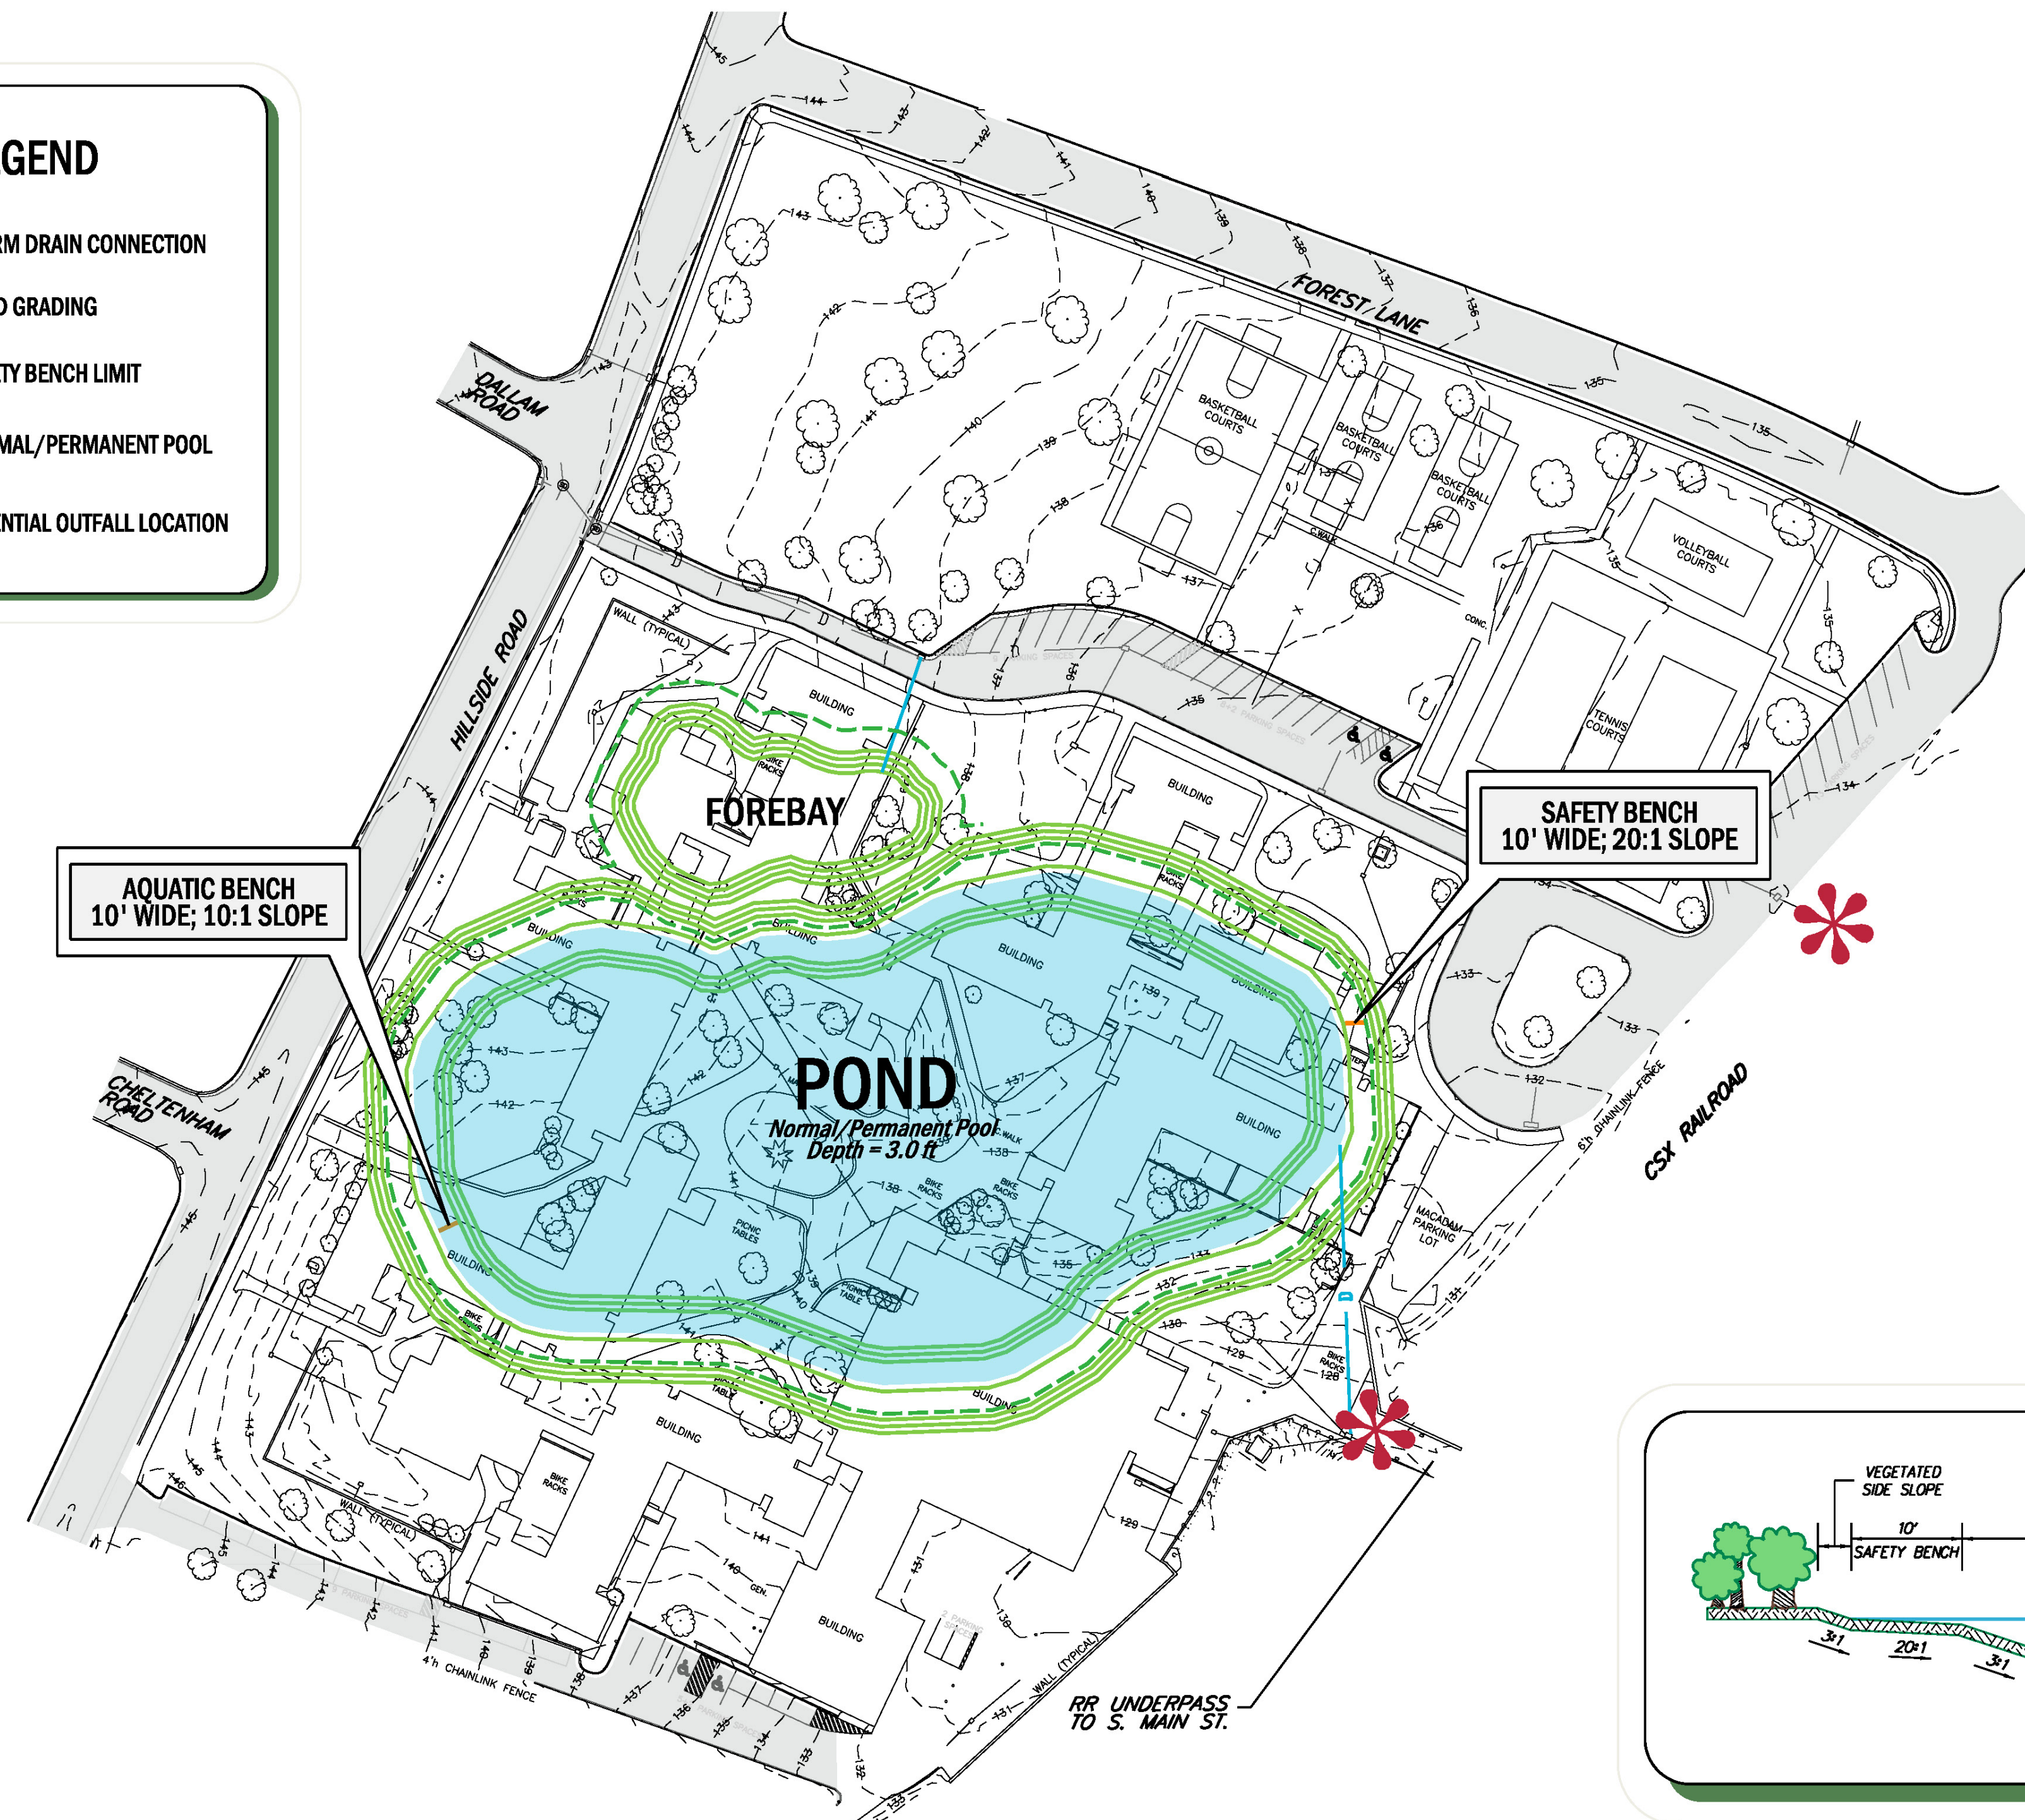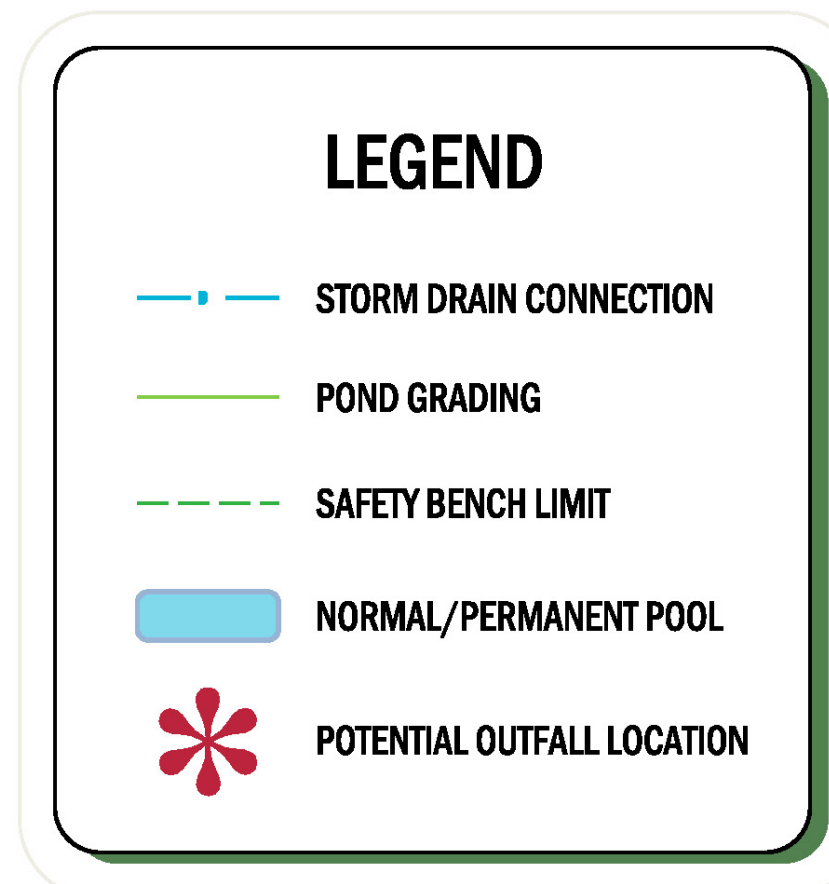

STORMWATER MANAGEMENT (SWM) PONDS

Benefits

- Designed for volume and quality control.
- Capture, control, and filter stormwater runoff.
- Retain water permanently; new runoff displaces existing pool water as the pond slowly discharges excess.
- Minimize pollutants from roofs, roads, and parking lots.
- Provide habitat for various beneficial aquatic, animal, and plant species.

Mosquito Prevention

- Conceptual pond design includes large contributing area, sufficient permanent pool depth, and aeration techniques. Mosquitos are only problematic in small, shallow, stagnant pools.
- Approximately 75 acre drainage area will allow for the maintenance of deepwater zones (3' +), which provide habitat for aquatic life that prey on mosquito larvae.

Waterfowl Prevention


- Specific landscaping features will discourage unwanted goose populations from constructed wetlands.

Safety

- Design features include gentle sloping and safety benching to avoid potentially dangerous drop-offs.
- Vegetative/aquatic benching will discourage wading.

Typical Section

NTS

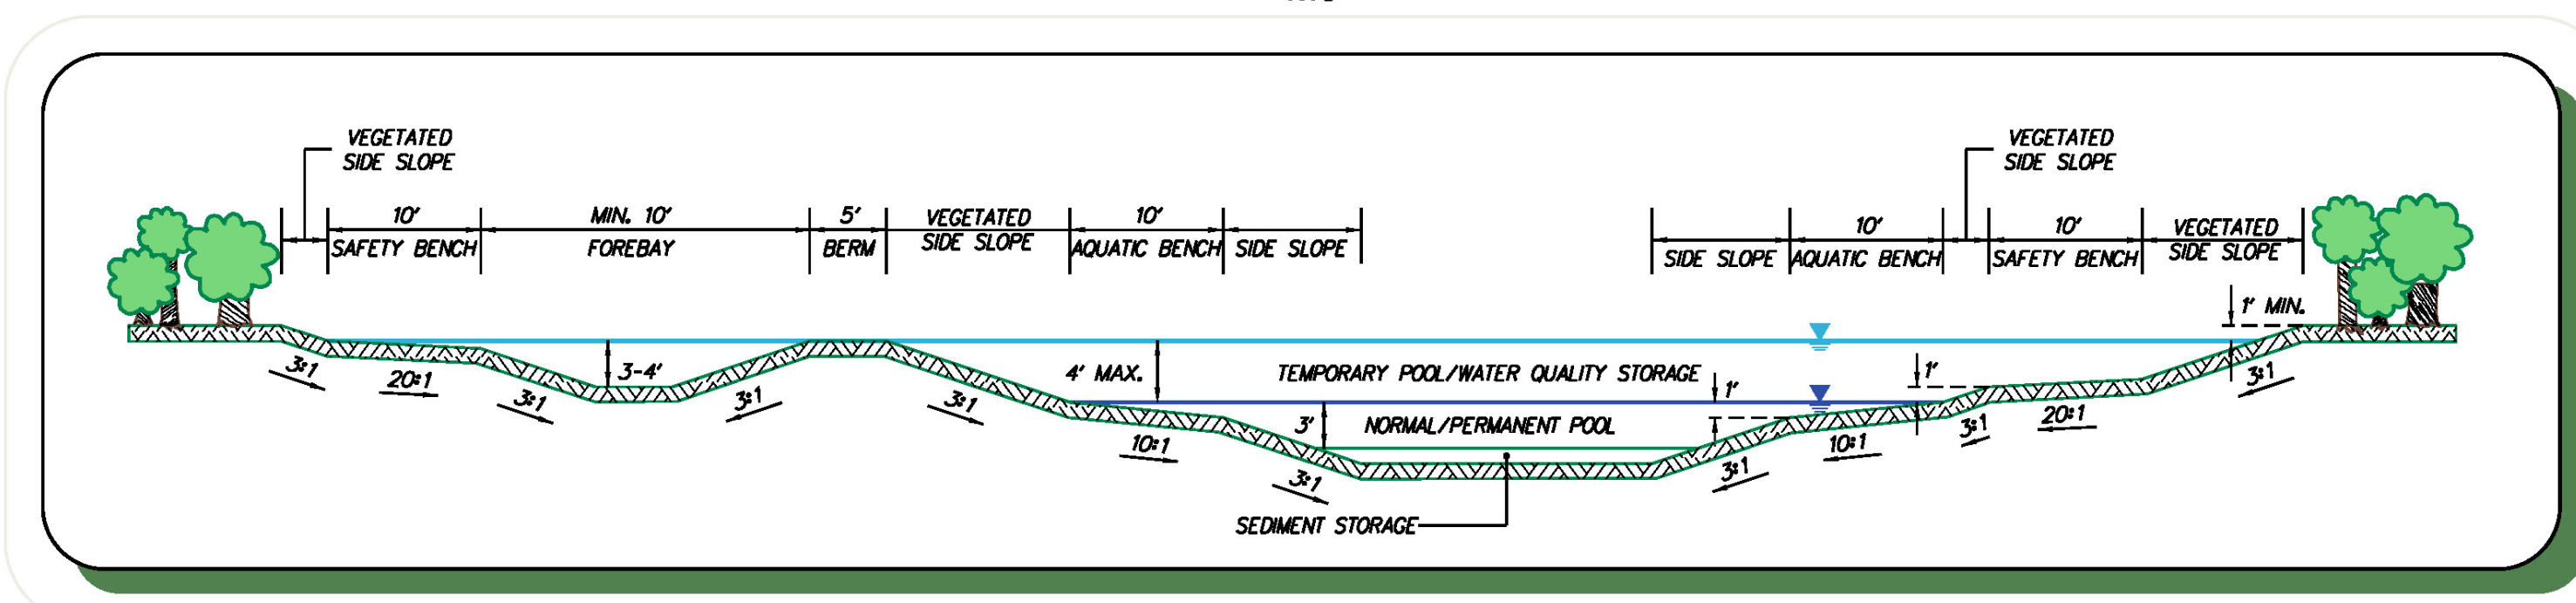



Rodney Dormitory Site Stormwater Project

STORMWATER INFLUENCE AREA


Legend



Project Site




Upstream Drainage Area

 

Downstream Drainage Area



Indirect Area of Influence

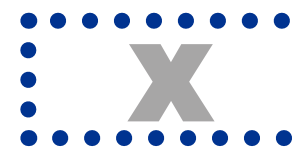

Council Districts

